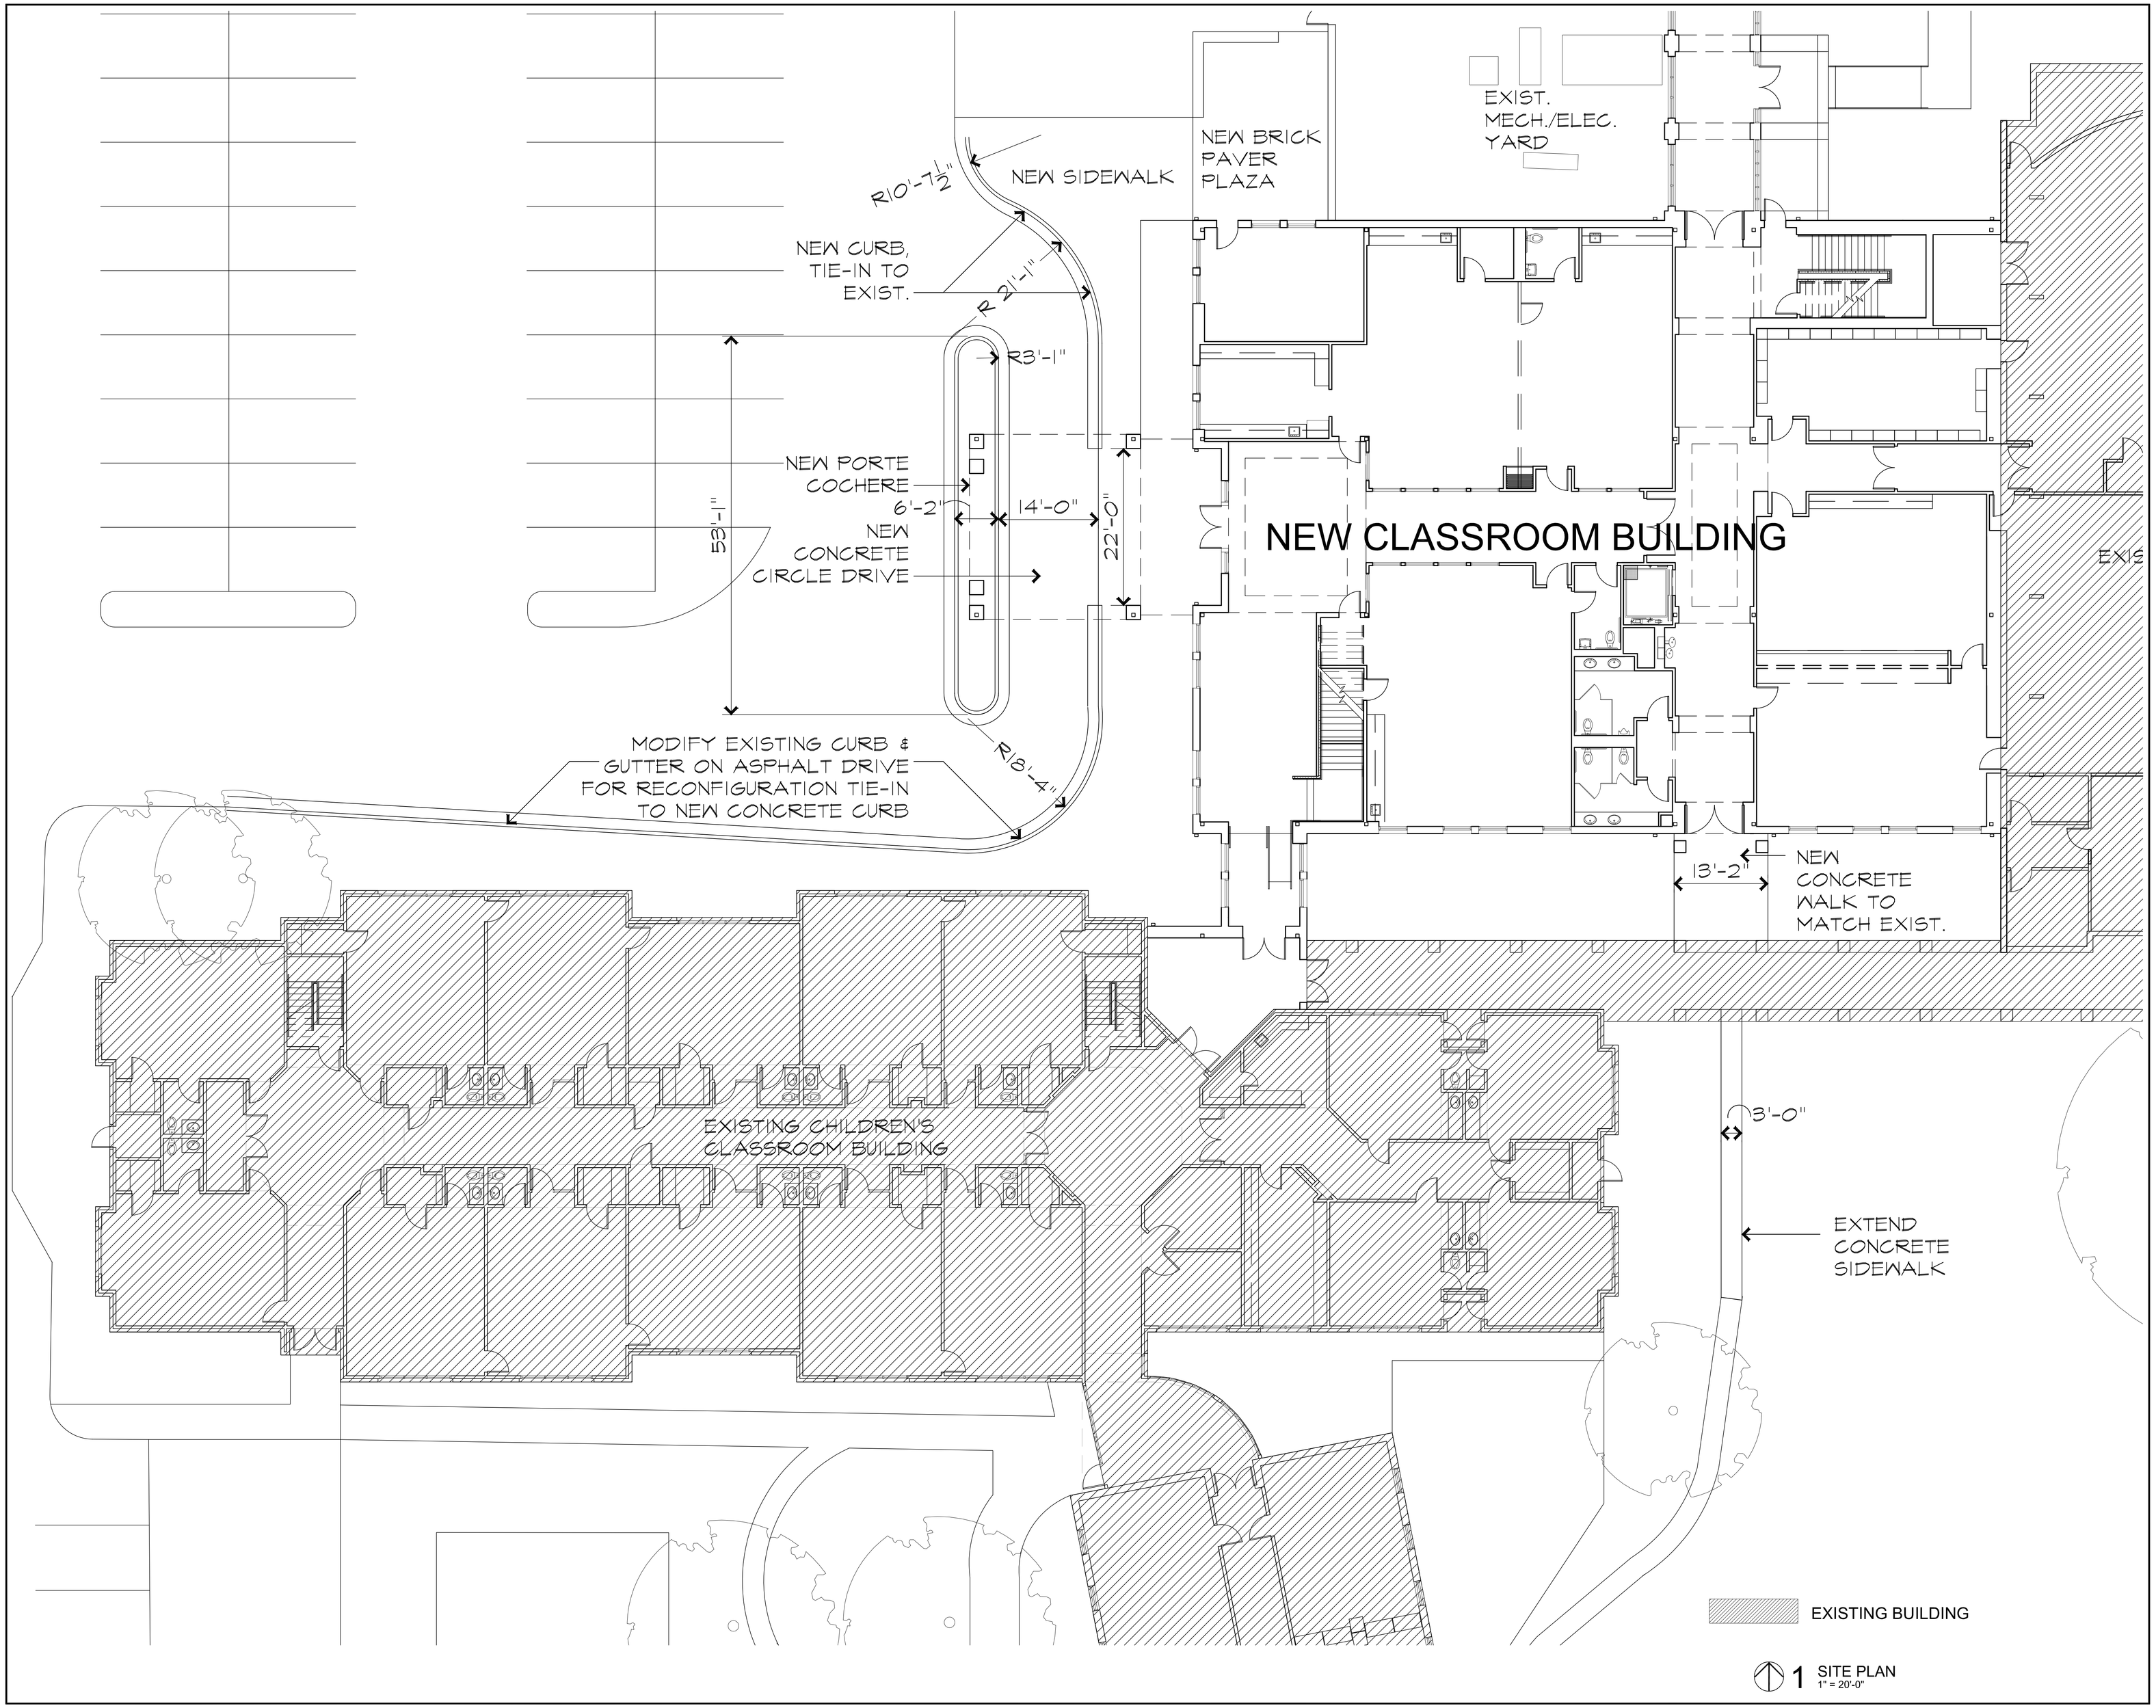

1 SITE PLAN
1" = 20'-0"

Revisions

No.	Date	Description

INCOMPLETE DOCUMENTS - FOR INTERIM REVIEW ONLY.

THESE DOCUMENTS ARE NOT INTENDED FOR BIDDING, PERMIT OR CONSTRUCTION PURPOSES.

R. Dan Holt
Texas Registration No. 5635

Sugar Land First United Methodist Church
Campus Additions & Renovations

MERRIMAN HOLT ARCHITECTS
3900 Essex Lane Suite 200
Houston, Texas 77027-5133
Tel. 713 522-2885 Fax 713 524-4151

February 15, 2009

©Copyright 2009
Merriman Holt Architects

SITE PLAN

MHA Project No. 0805

A110